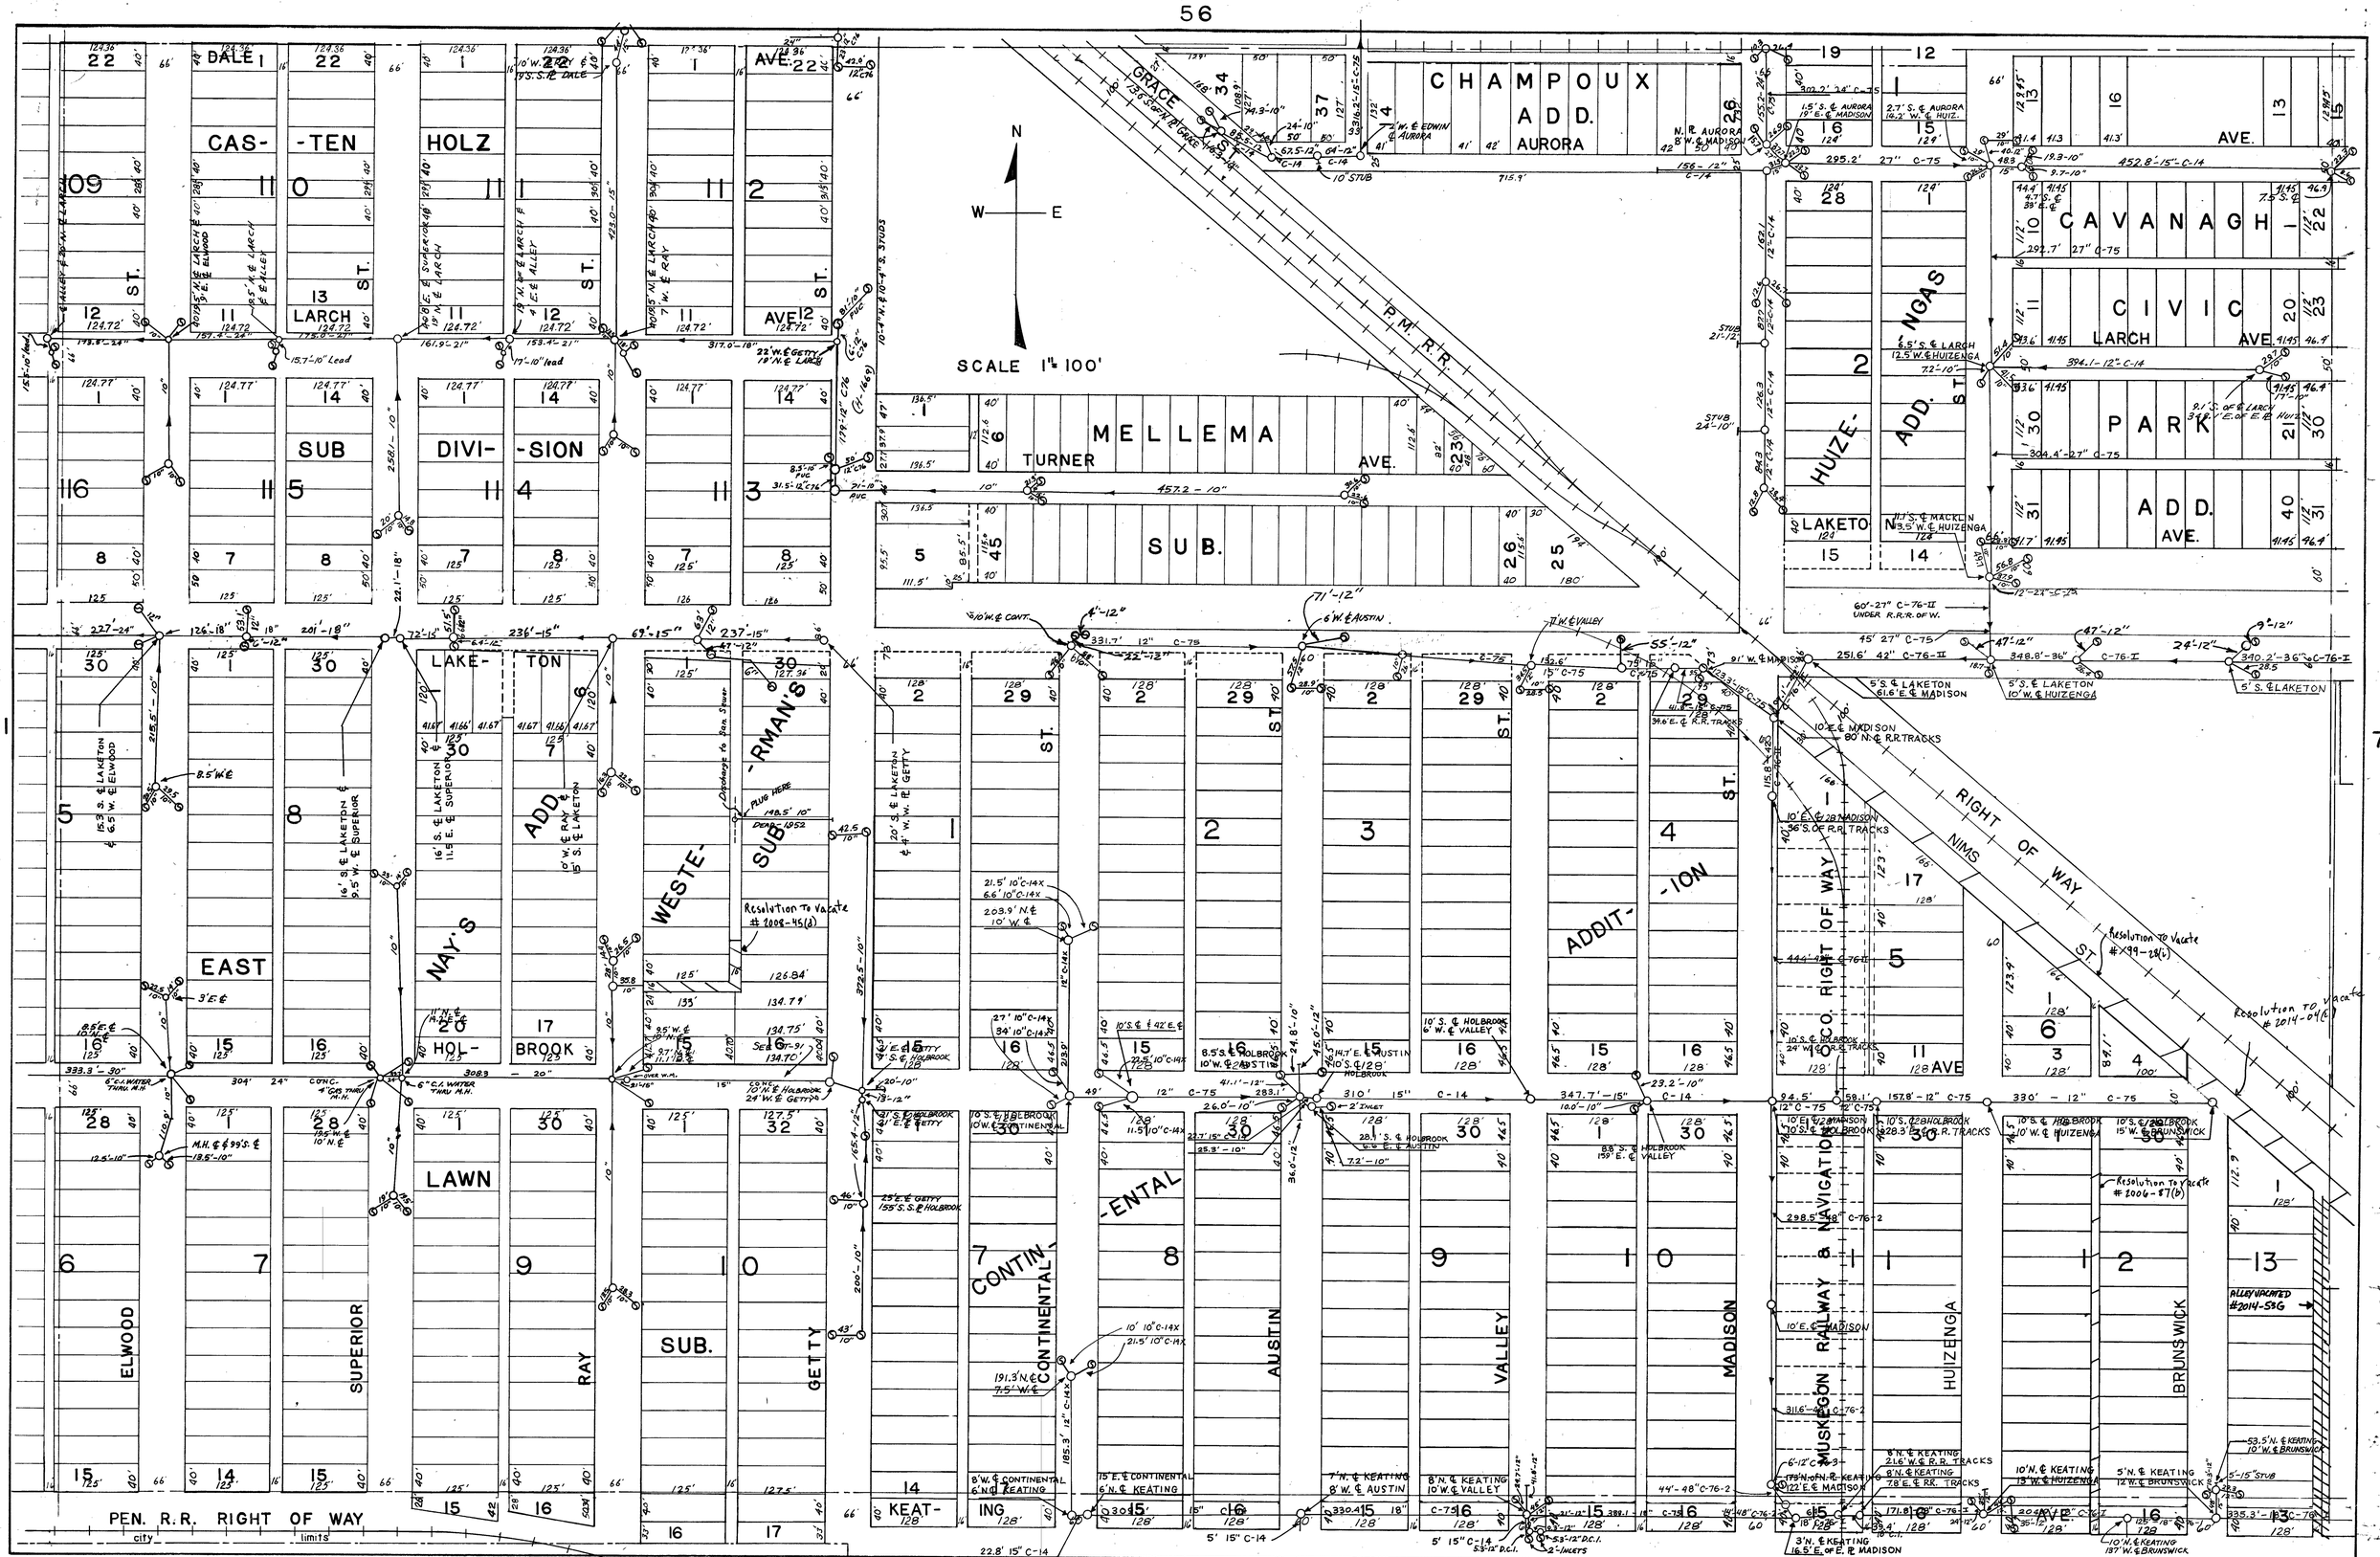
SCALE 1" = 100'
N
W
E
CHAMPOUX ADD. AURORA
CAVANAGH - CIVIC PARK ADD.
HUIZENGA ADD.
MELLEMA SUB.
TURNER AVE.
CAS- -TEN HOLZ -LARCH AVE.
SUB DIVI- -SION
LAKE- -TON
WESTE- -RMAN'S SUB
EAST NAY'S ADD.
HOL- BROOK
LAWN
ELWOOD
SUPERIOR
RAY
SUB.
GETTY
CONTIN- -ENTAL
CONTINENTAL
AUSTIN
VALLEY
MADISON
ADDIT- -ION
MUSKEGON RAILWAY & NAVIGATION CO. RIGHT OF WAY
HUIZENGA
BRUNSWICK
KEAT- -ING
PEN. R.R. RIGHT OF WAY
city limits
P.M. R.R.
GRACE ST.
NIMS ST.
RIGHT OF WAY
Resolution To Vacate #2008-45(d)
Resolution To Vacate #99-28(b)
Resolution To Vacate #2014-04(b)
Resolution To Vacate #2006-87(b)
ALLEY VACATED #2014-536