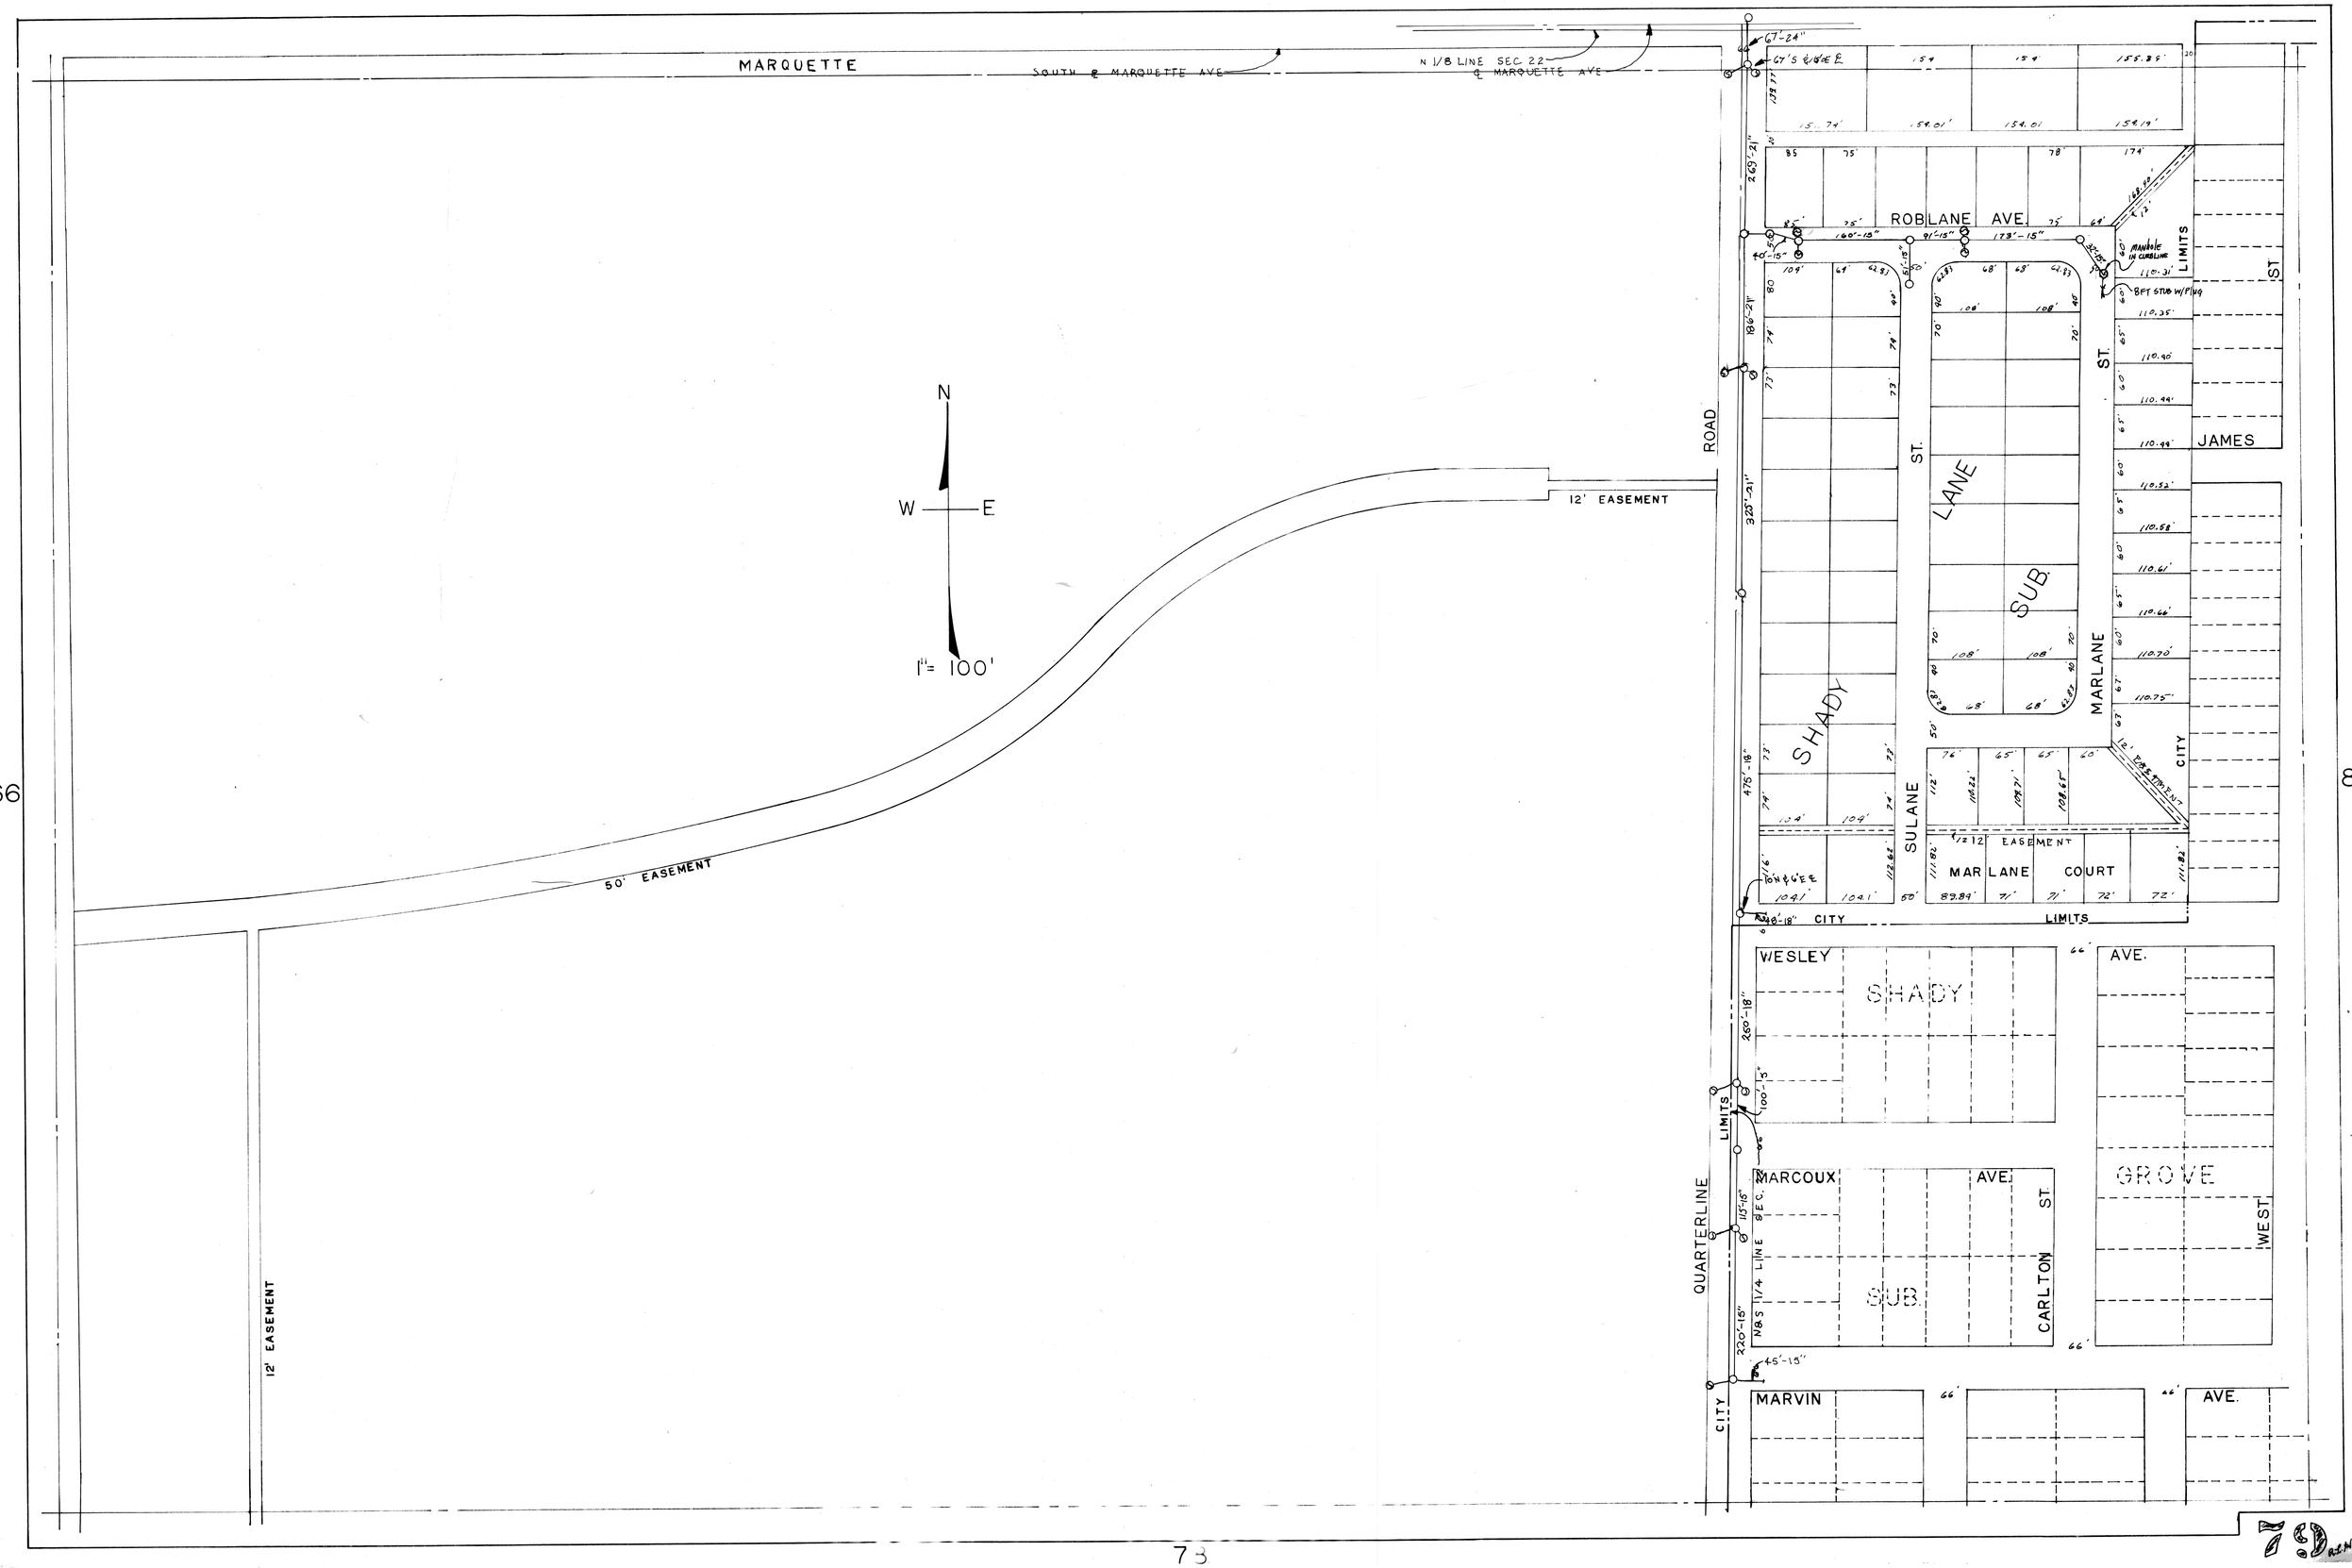
MARQUETTE
SOUTH ℄ MARQUETTE AVE
N 1/8 LINE SEC 22
℄ MARQUETTE AVE
N
W
E
1" = 100'
12' EASEMENT
50' EASEMENT
12' EASEMENT
ROAD
ROBLANE AVE.
LIMITS
JAMES
ST.
ST.
LANE
SUB.
MARLANE
SHADY
SULANE
CITY
12' EASEMENT
MAR LANE COURT
CITY
LIMITS
WESLEY
SHADY
AVE.
GROVE
WEST
MARCOUX
AVE.
SUB.
CARLTON ST.
QUARTERLINE
LIMITS
N&S 1/4 LINE SEC.
MARVIN
AVE.
CITY
66
84